ROOM FINISH SCHEDULE				
ROOM	FLOOR			NOTES

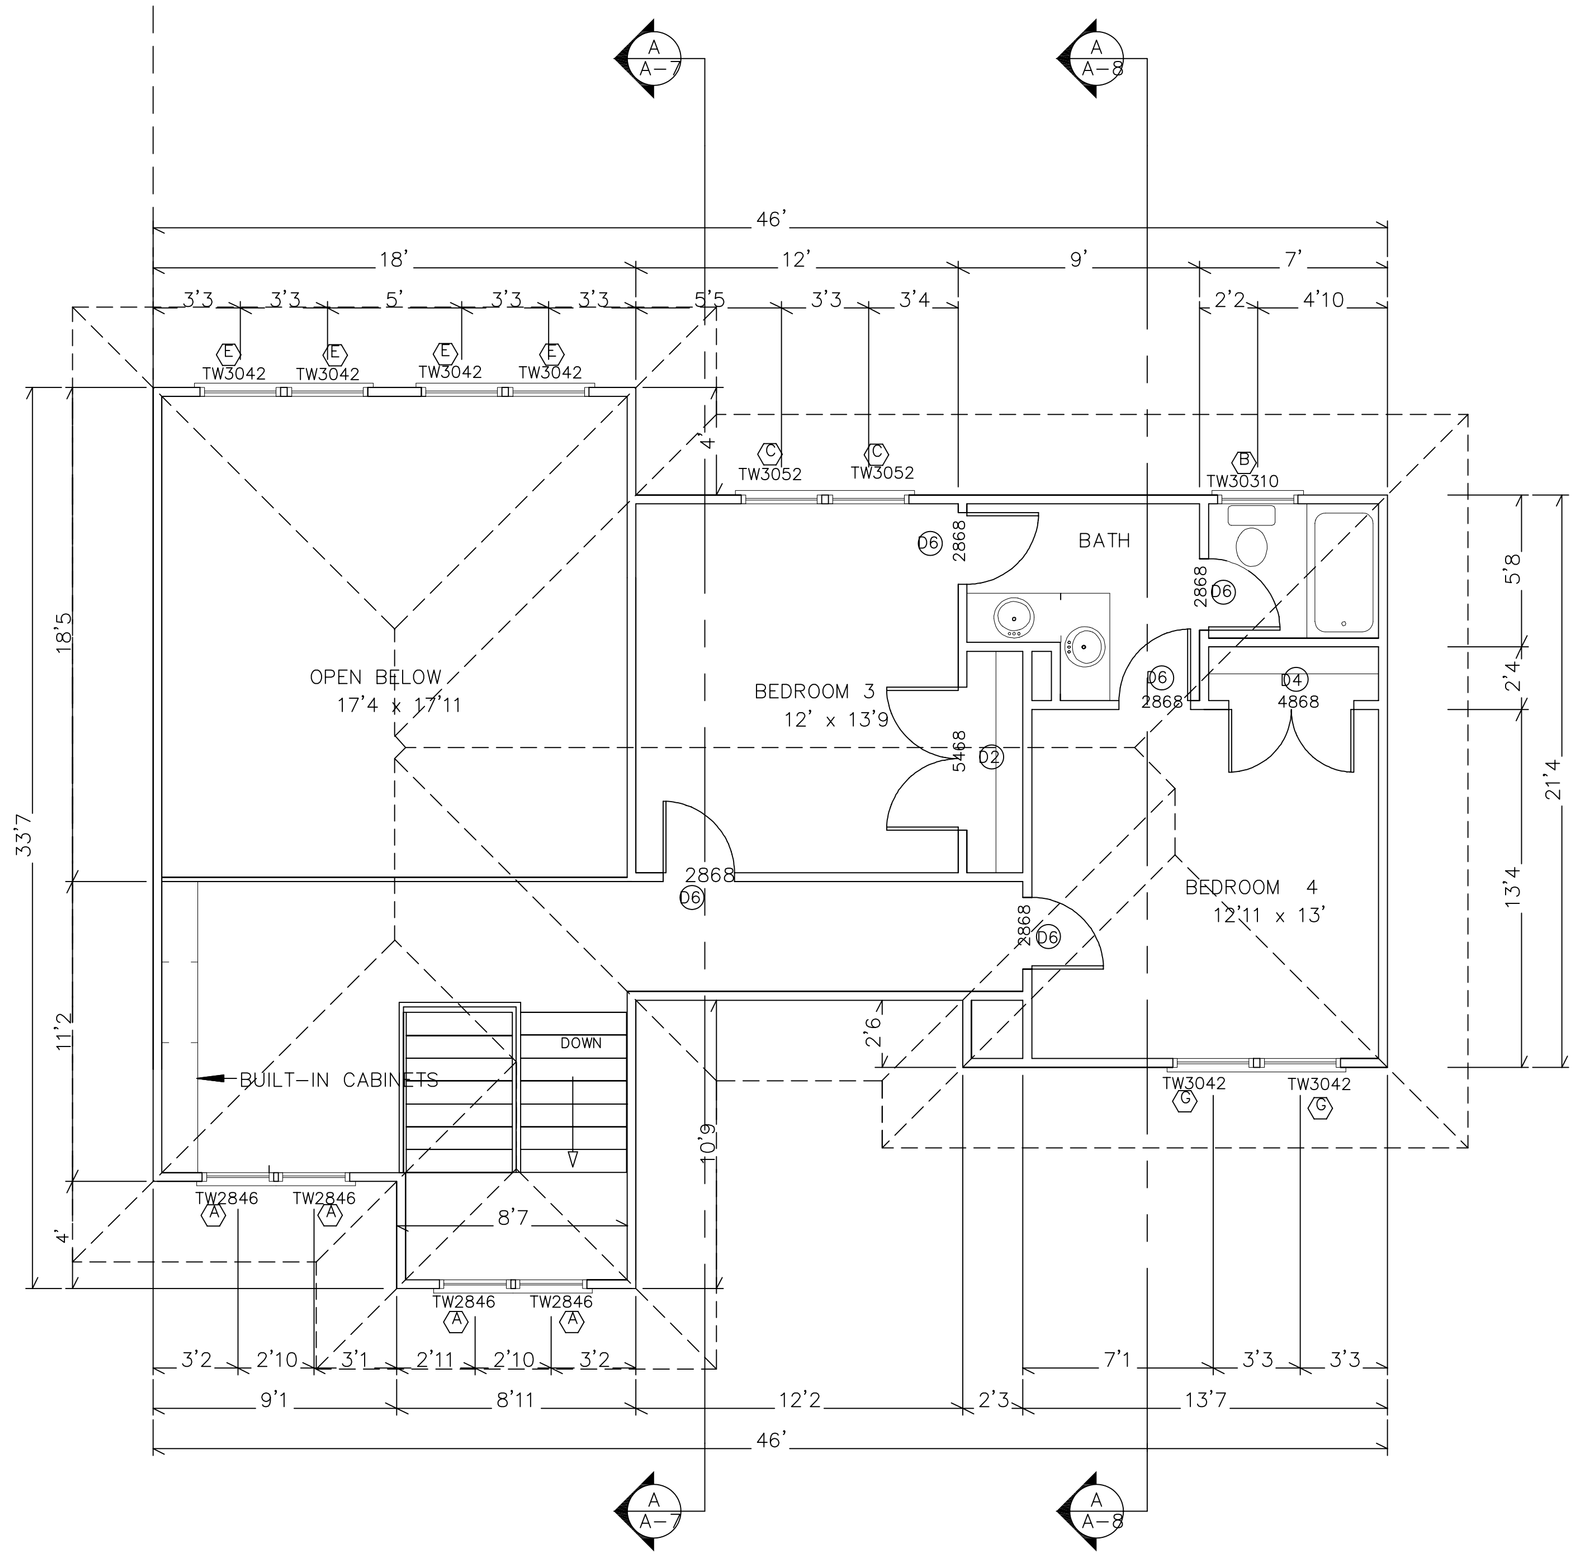

WINDOW SCHEDULE						
SIZE	ROUGH OPENING		UNIT SIZE	TYPE	NUMBER	NOTES
A	2'-10-1/8" X 4'-9-1/4"	1	32 X 54	double hung	4	TW2846
B	3'-2-1/8" X 4'-5-1/4"	1	36 X 46	double hung	4	TW30310
C	3'-2-1/8" X 5'-5-1/4"	1	36 X 62	fixed glass	2	TW3052
D	3'-2-1/8" X 6'-1-1/4"	1	36 X 70	double hung	21	TW30510
E	3'-2-1/8" X 4'-1-1/4"	1	36 X 44	fixed glass	8	TW3042
F	3'-6-1/8" X 6'-5-1/4"	1	40 X 70	double hung	4	TW34510
G	3'-2-1/8" X 4'-5-1/4"	1	36 X 50	double hung	2	TW3042

DOOR SCHEDULE							
SIZE	ROUGH OPENING		UNIT SIZE	TYPE	QUANTIY	NOTES	
D1		1	72 X 80	solid wood	2	(2) 3068	confirm selection w/owner
D2		1	64 x 80 x 1 3/8	solid wood	1	(2) 2868	5468, Woodharbor (or equal) Newport, 2 panel (N3-11), fir, natural finish, 1-3/8"
D3		1	60 x 96 x 1 3/8	solid wood	1	(2) 2680	D3, first floor, 5080, Woodharbor (or equal) Newport, 2 panel (N3-11), fir, natural finish, 1-3/8
D4		1	56 x 80 x 1 3/8	solid wood	1	(2) 2468	D4, second floor, 4868, Woodharbor (or equal) Newport, 2 panel (N3-11), fir, natural finish, 1-3/8"
D5		1	36 x 96	glass panel	5	3080	D5, first floor, 3080, Anderson FWH3180
D6		1	32 x 80 x 1 3/8	int. 2 panel	5	2868	D6, second floor, 2868, Woodharbor (or equal) Newport, 2 panel (N3-11), fir, natural finish, 1-3/8"
D6a			32 x 96 x 1 3/8	int. 2 panel	8	2880	D6, first floor, Woodharbor (or equal) Newport, 2 panel (N3-11), fir, natural finish, 1-3/8"
D7		1	30 x 96	solid wood	1	2680	D7, first floor, 2680, fir w/ specialty glazing (confirm selection w/owner)
D8		1	72 X 96	ext.sliding glass	2	6080	D8, first floor, Anderson FWG 6080

LIVING AREA 808 sq ft

Second Floor Plan

Scale: 1/4" = 1' 0"

date
march. 19, 2004

HOUSE PLAN DRAFTING

NEW RESIDENTIAL HOME

sheet no.
A-4
of _____